


## FSRU MARINE JETTY ARRANGEMENT LAYOUT

SCALE: 1:200

NOTES:

1. ALL DIMENSIONS IN METRES UNLESS NOTED OTHERWISE.
2. LAND LEVELS SHOWN RELATE TO ORDNANCE DATUM MALIN HEAD UNLESS OTHERWISE NOTED.
3. CONTOURS ARE TAKEN FROM TOPOGRAPHICAL SURVEY BY MURPHY SURVEYS LTD, AUGUST 2006 AND ARE TO ORDNANCE DATUM MALIN HEAD.
4. CO-ORDINATES SHOWN ARE TO IRISH NATIONAL GRID IN METRES.
5. BATHYMETRY LEVELS ARE TO CHART DATUM, FOLLOWING HYDROGRAPHIC CONVENTION OF BEING POSITIVE BELOW CHART DATUM. CHART DATUM IS 3.0M BELOW ORDNANCE DATUM MALIN HEAD (0M CHART DATUM = -3.0M MALIN HEAD DATUM).
6. BATHYMETRIC CONTOURS ARE TAKEN FROM BATHYMETRIC SURVEY CARRIED OUT BY IRISH HYDRODATA LTD, AUGUST 2006 AND ARE TO CHART DATUM.
7. PIPES NOT SHOWN FOR CLARITY.
8. SET POINT "B" IS DEFINED AS THE BASE CENTRE OF THE WESTERN UNLOADING ARM.
9. SET POINT "C" IS DEFINED AS THE CENTRE OF THE EASTERN DOLPHIN.
10. SET POINT "D" IS DEFINED AS THE CENTRE OF THE WESTERN DOLPHIN.

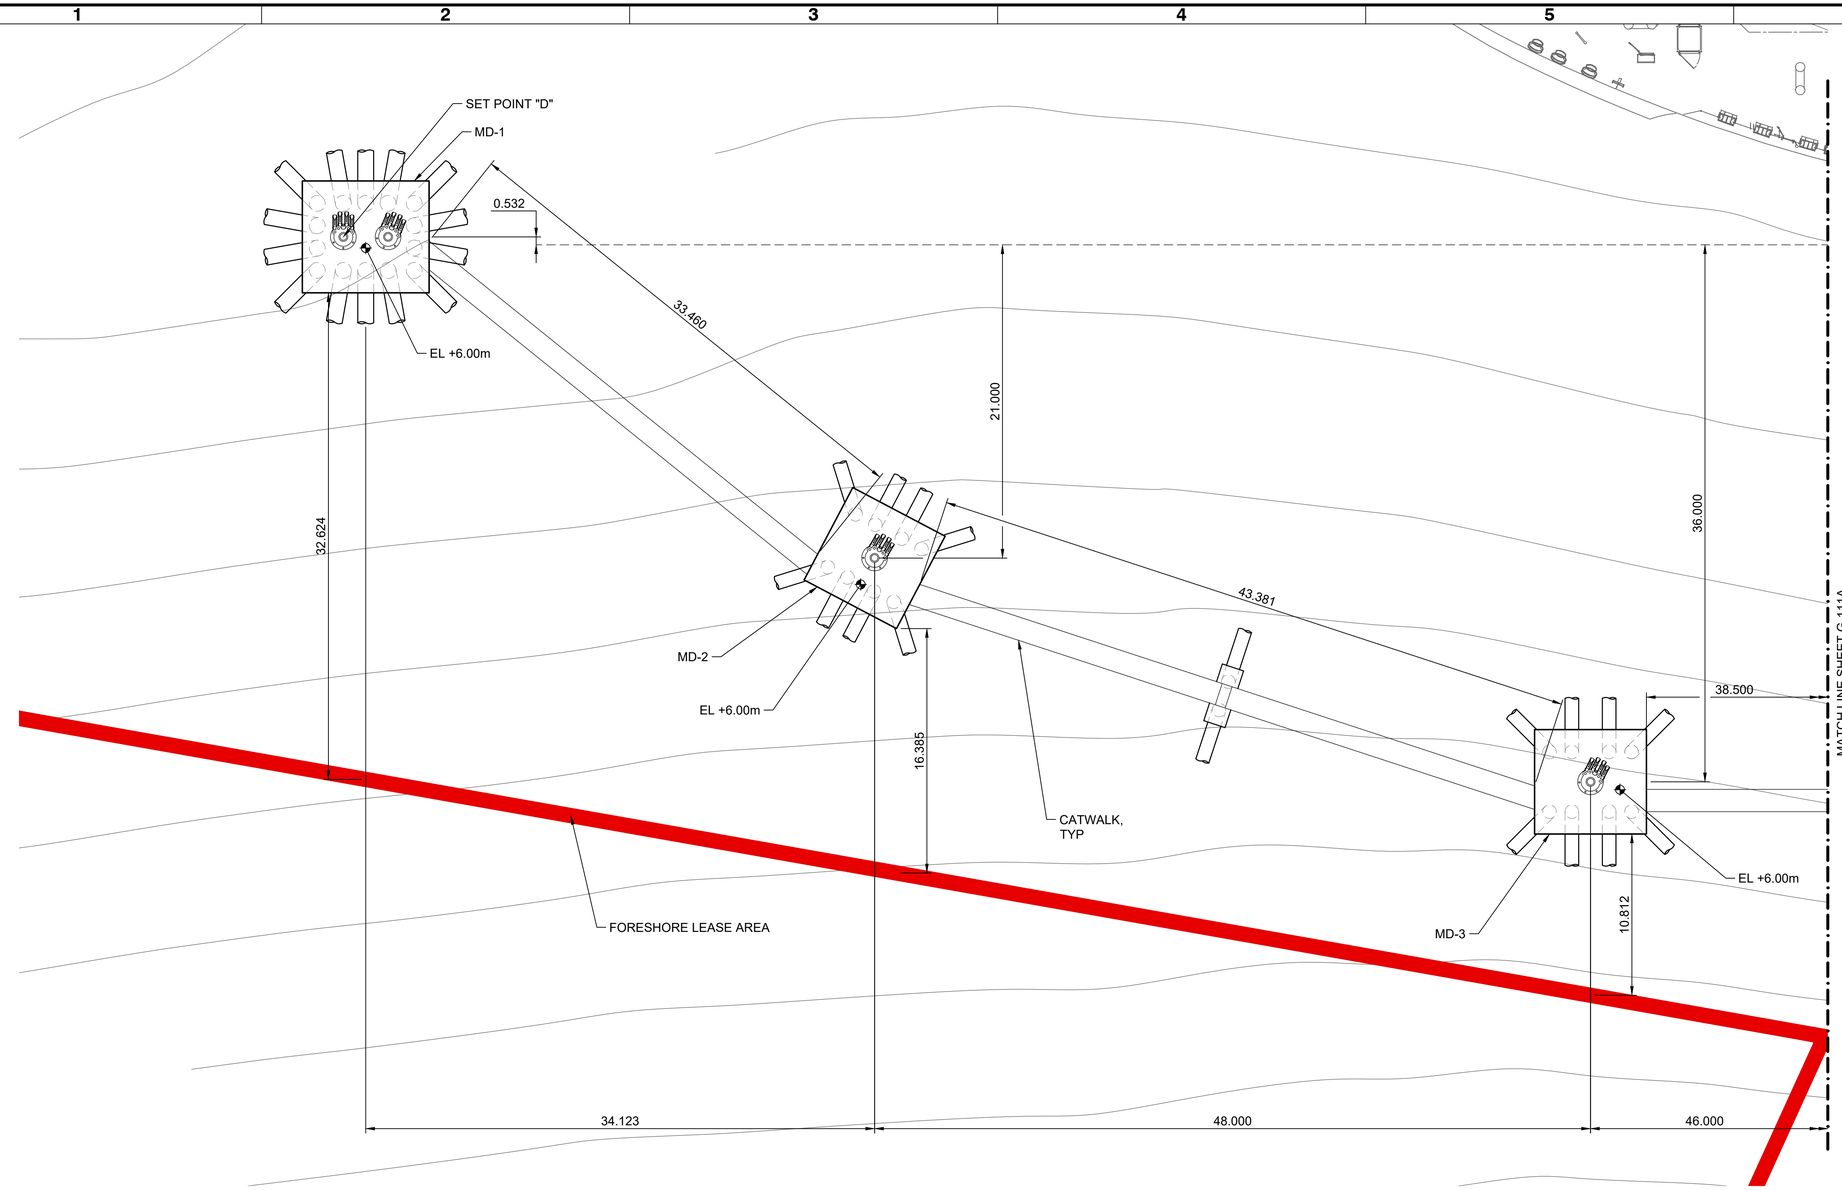


4 0m 4 8

SCALE: 1 : 200

**ISSUE FOR PLANNING**
ISSUED: 2021-08-17
NOT TO BE USED FOR CONSTRUCTION

| Mark | Description | Date | Appr |
|---|---|---|---|

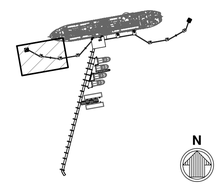**SHANNON LNG LIMITED**
**SHANNON TECHNOLOGY AND ENERGY PARK (STEP)**

**FSRU JETTY HEAD ARRANGEMENT LAYOUT (1 OF 4)**

| | | | |
|---|---|---|---|
| Rev. | | | |
| Date: 2021-08-17 | M&N Project No. 9212-36 | Drawing code: | Drawing Scale: Plot scale: 1:1 (Metric D) |
| Designed by: FMC | Cad by: AB | | |
| Dsm by: RBV | | Reviewed by: AB | Submitted by: MOFFATT & NICHOL |


THE HUB
FARNBOROUGH BUSINESS PARK
FARNBOROUGH HAMPSHIRE
FARNBOROUGH GU14 7JP
UNITED KINGDOM
T +44(0) 1252 516398
moffatt & nichol


SEAL

Sheet Reference No.
**G-111**
INDEX: 3 OF 21

File: Q:\FM\9212-36 nfe shannon lng\500 CADD_Active_\fsru concept analysis\9212136G-111.; Plotted: 8/17/2021 10:19 a. m. by PEREZ, HERMES ; Saved: 8/3/2021 12:24 p. m. by EDOMINGUEZ

DRAWING SCALES SHOWN BASED ON 22"x34" DRAWING