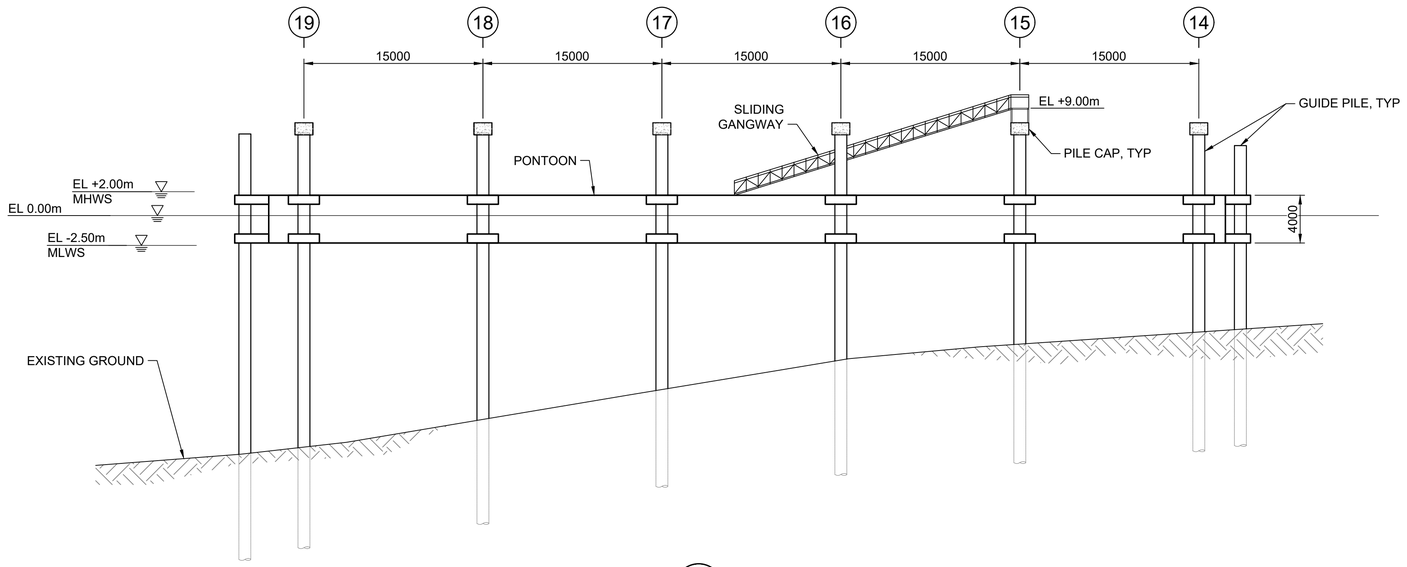

D5 SECTION
S-112 SCALE: 1:250

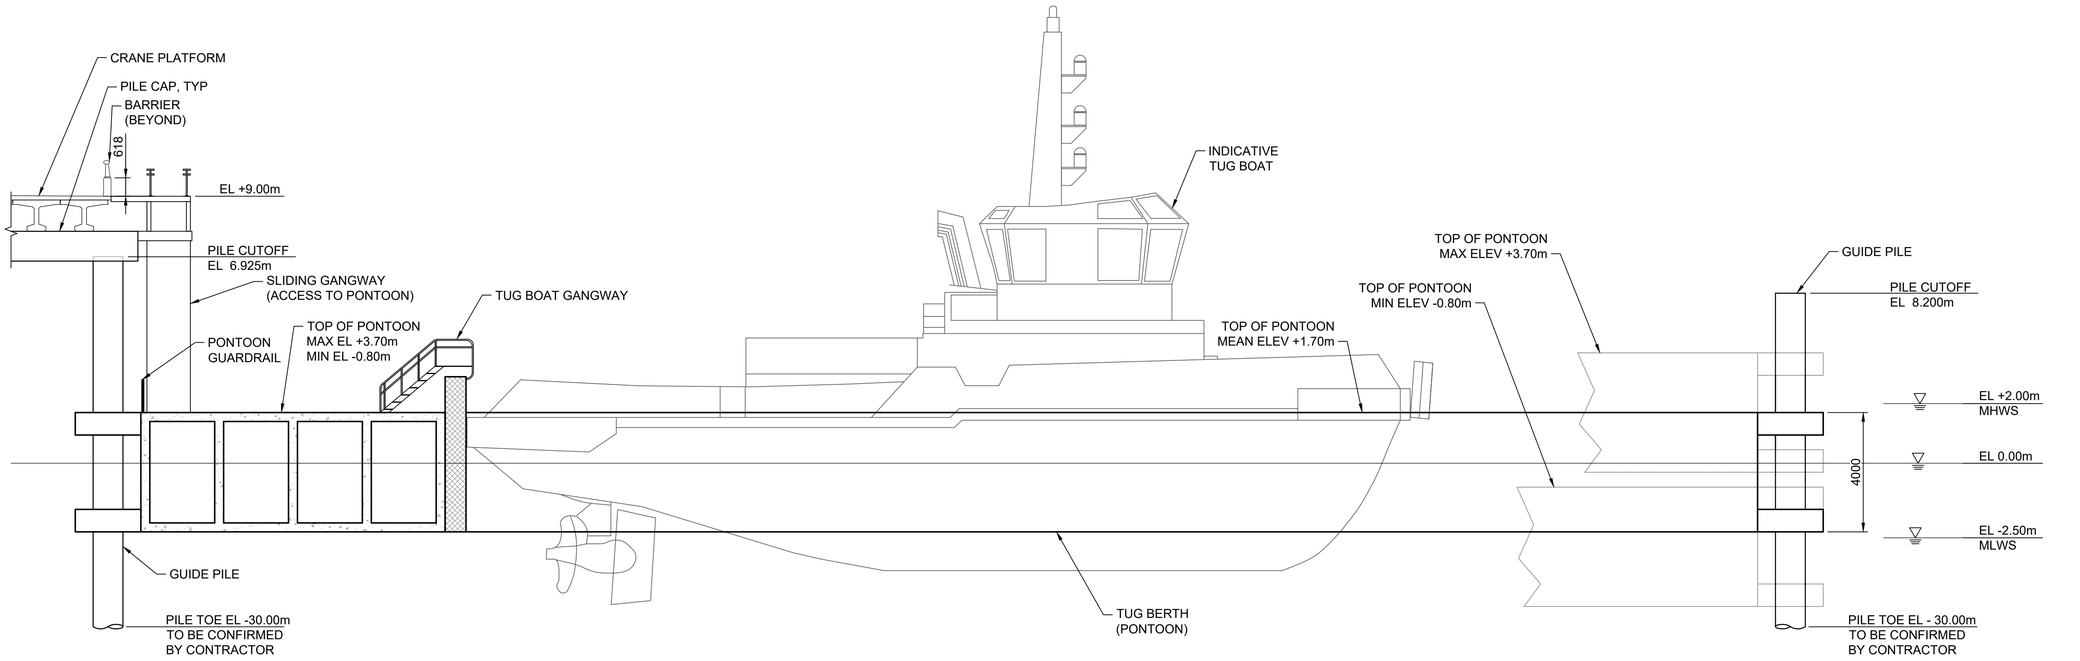

B3 SECTION
S-112 SCALE: 1:100

5 0m 5 10
SCALE: 1 : 250

2.0 0m 2.0 4.0
SCALE: 1 : 100

ISSUE FOR PLANNING
ISSUED: 2021-08-17
NOT TO BE USED FOR CONSTRUCTION

DRAWING SCALES SHOWN BASED ON 22"x34" DRAWING

Mark	Description	Date	Appr

SHANNON LNG LIMITED
SHANNON TECHNOLOGY AND ENERGY PARK (STEP)

TUG BERTH SECTIONS

Rev:	
Date:	2021-08-17
M&N Project No.	9212-38
Drawing code:	
Drawing Scale:	1:1 (Metric D)
Plot scale:	1:1 (Metric D)
Designed by:	FMC
Drawn by:	RBV
Cad by:	AB
Reviewed by:	AB
Submitted by:	MOFFATT & NICHOL

THE HUB
FARNBOROUGH BUSINESS PARK
FARNBOROUGH ROAD
FARNBOROUGH GU14 7JP
UNITED KINGDOM
T +44(0) 1252 516398
moffatt & nichol

SEAL

Sheet
Reference No.
S-312
INDEX: 13 OF 21

File: Q:\FV\9212-36 nle shannon lng\500 CADD_Active_fsru concept analysis\9212363-312 - Plotted: 8/17/2021 10:22 a. m. by: PEREZ, HERMES ; Saved: 8/3/2021 5:01 p. m. by: KSANCHEZ