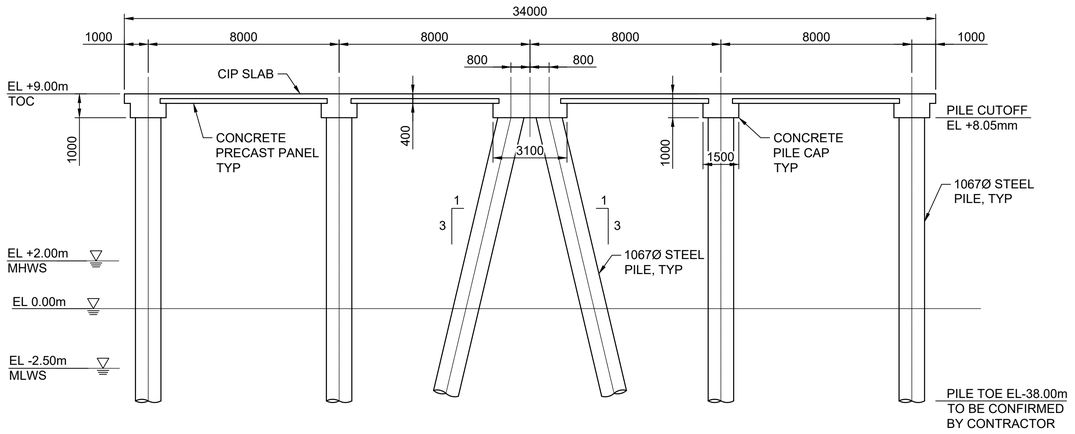

D2 SECTION
S-110 SCALE: 1:125

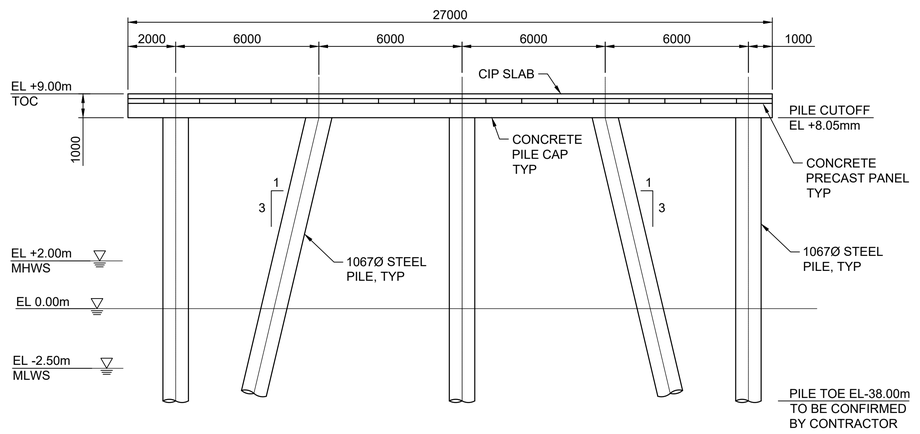

D4 SECTION
S-110 SCALE: 1:125

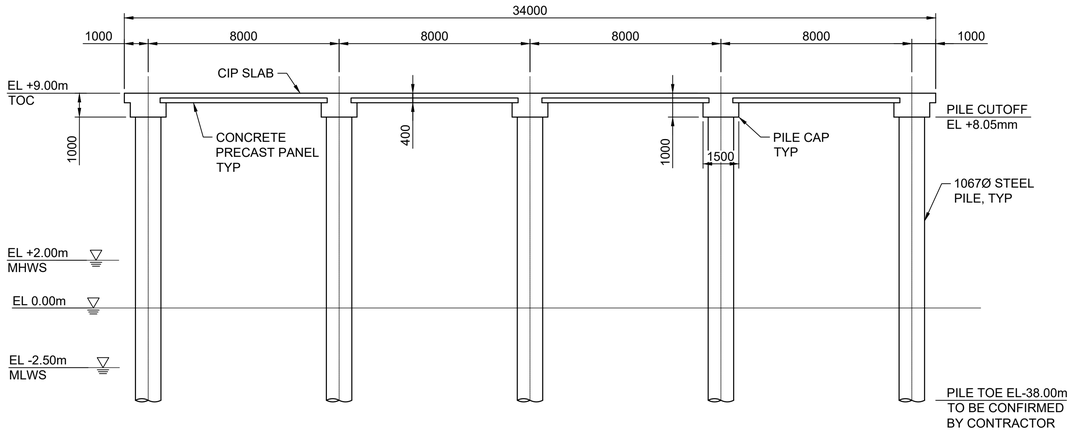

B2 SECTION
S-110 SCALE: 1:125

2.5 0m 2.5 5.0
SCALE: 1 : 125

ISSUE FOR PLANNING
ISSUED: 2021-08-17
NOT TO BE USED FOR CONSTRUCTION

Rev.	Description	Date	Appr

SHANNON LNG LIMITED
SHANNON TECHNOLOGY AND ENERGY PARK (STEP)

FSRU UNLOADING PLATFORM SECTIONS

Designed by: FMC
Drawn by: RBV
Chd by: AB
Reviewed by: AB
Submitted by: MOFFATT & NICHOL
Date: 2021-08-17
M&N Project No: 9212-36
Drawing code:
Drawing Scale:
Plot scale: 1:1 (Metric D)

THE HUB
FARNBOROUGH BUSINESS PARK
COMET AVENUE
FARNBOROUGH GU14 7JP
UNITED KINGDOM
T +44(0) 1252 516398
moffatt & nichol

SEAL

Sheet
Reference No.
S-310
INDEX: 11 OF 21

File: Q:\FNI\9212-36 nfe shannon lng\500 CADD_Active_fsru concept analysis\9212365-310 - Plotted: 8/17/2021 10:22 a. m. by PEREZ, HERMES - Saved: 7/29/2021 12:23 p. m. by MCONER

DRAWING SCALES SHOWN BASED ON 22"x34" DRAWING